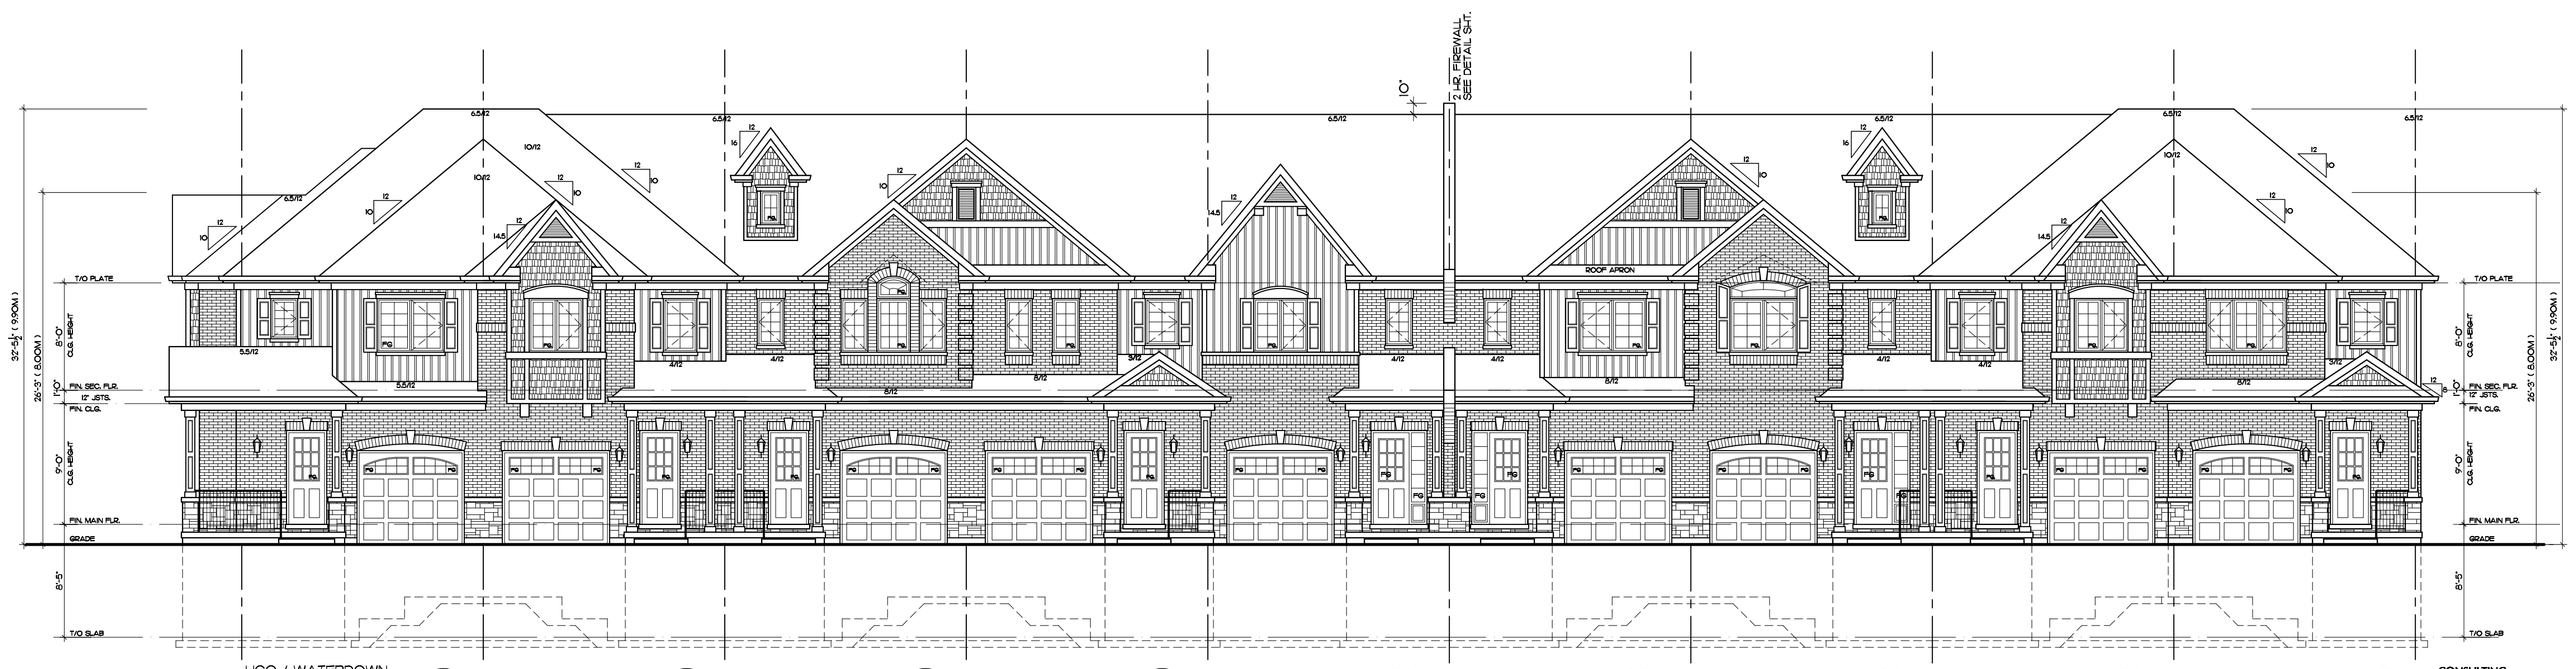

UCO / WATERDOWN
FRONT ELEVATION
MODEL: TU-4- ELEV. A / STD.
CORNER UNIT
SCALE : 1/8" = 1'-0"

9 MODEL: TU-2- ELEV. A / REV. 8 MODEL: TU-1- ELEV. A / STD. 7 MODEL: TU-1- ELEV. B / REV. 6 MODEL: TU-3- ELEV. C / REV. 5 MODEL - TU-3- ELEV. A / STD. 4 MODEL - TU-3- ELEV. B / REV. 3 MODEL - TU-2 - ELEV. A / STD. 2 MODEL - TU-2 - ELEV. B / REV. 1

JANSEN CONSULTING
ARCHITECTURAL DESIGN & PROJECT MANAGEMENT
TEL 519-853-9785
FAX 519-853-9786
CELL 905-815-3438
e-MAIL jeffjansen@xplornet.com

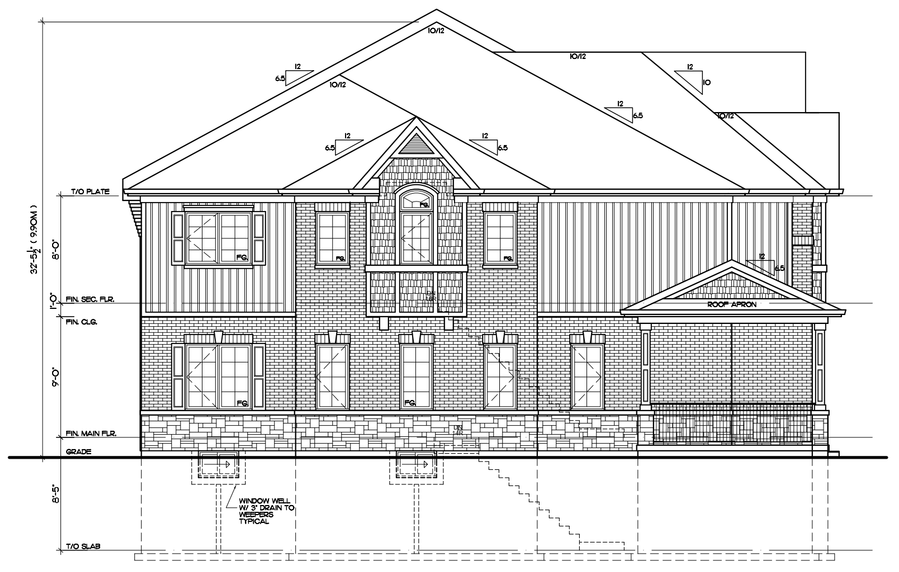

UCO / WATERDOWN
LEFT SIDE ELEVATION
MODEL: TU-4- ELEV. A / STD.
CORNER UNIT
SCALE : 1/8" = 1'-0"

9

JANSEN CONSULTING
ARCHITECTURAL DESIGN & PROJECT MANAGEMENT
TEL 519-853-9785
FAX 519-853-9786
CELL 905-815-3438
e-MAIL jeffjansen@xplornet.com

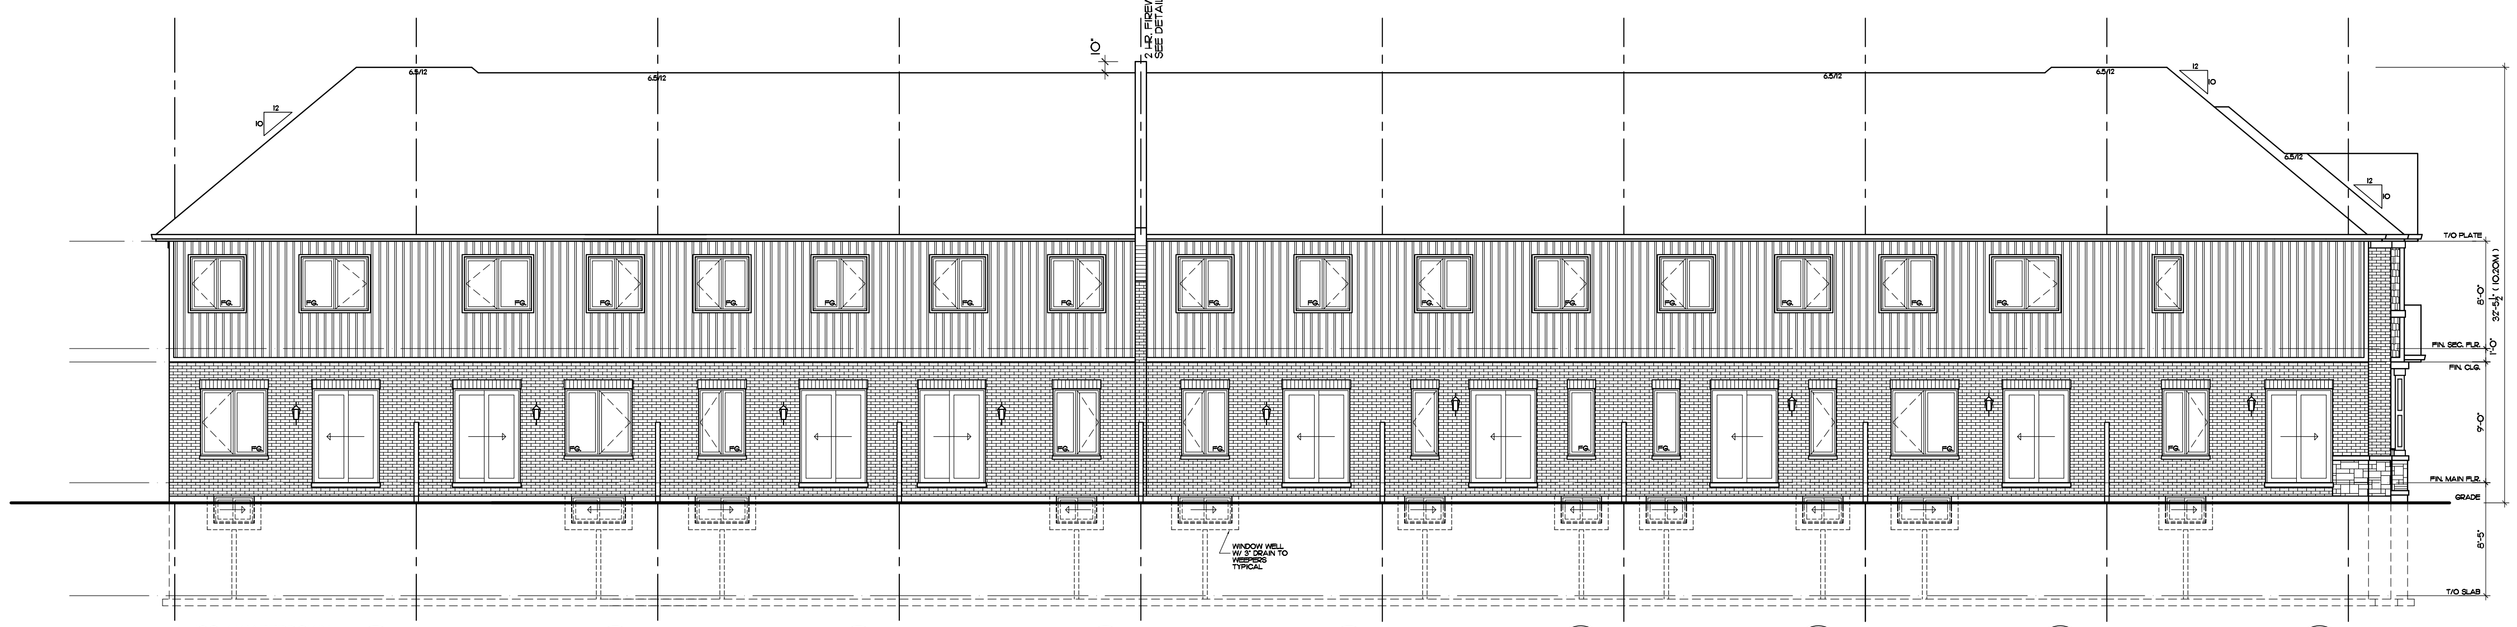

UCO / WATERDOWN
REAR ELEVATION
MODEL: TU-2- ELEV. B / REV.
END UNIT
SCALE : 1/8" = 1'-0"

1 MODEL: TU-2- ELEV. A / STD. 2 MODEL: TU-3- ELEV. B / REV. 3 MODEL: TU-3- ELEV. A / STD. 4 MODEL: TU-3- ELEV. C / REV. 5 MODEL: TU-1- ELEV. B / REV. 6 MODEL: TU-1- ELEV. A / STD. 7 MODEL: TU-2- ELEV. B / REV. 8 MODEL: TU-4- ELEV. A / STD. CORNER UNIT 9

JANSEN CONSULTING
ARCHITECTURAL DESIGN & PROJECT MANAGEMENT
TEL 519-853-9785
FAX 519-853-9786
CELL 905-815-3438
e-MAIL jeffjansen@xplornet.com

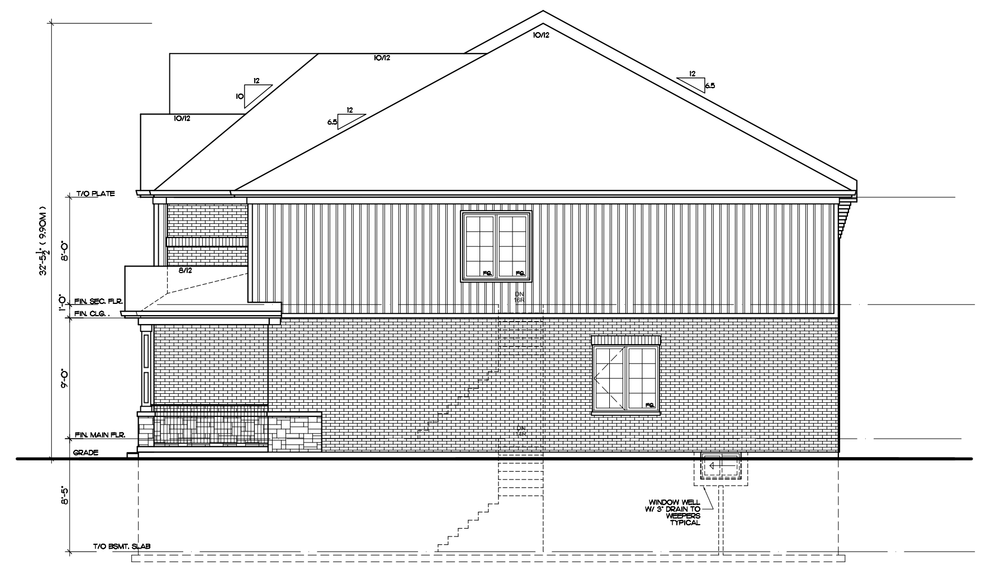

UCO / WATERDOWN
RIGHT SIDE ELEVATION
MODEL: TU-1- ELEV. B / REV.
END UNIT
SCALE : 1/8" = 1'-0"
WALL AREA = 972 S.F.
WINDOW OPENING = 93 - TILO S.F.
ACTUAL OPENING = 260.0 S.F.

1

JANSEN CONSULTING
ARCHITECTURAL DESIGN & PROJECT MANAGEMENT
TEL 519-853-9785
FAX 519-853-9786
CELL 905-815-3438
e-MAIL jeffjansen@xplornet.com

I JEFF JANSEN DECLARE THAT I HAVE REVIEWED AND TAKE DESIGN RESONSIBILITY FOR THE DESIGN WORK ON BEHALF OF JANSEN CONSULTING UNDER DIVISION C, SUBSECTION 3.2.5 AND 3.2.4 OF THE BUILDING CODE. I AM QUALIFIED AND THE FIRM IS REGISTERED SET OUT BY THE O.B.C. QUALIFIED DESIGNER BCIN – 35272 FIRM BCIN – 33073

SIGNATURE:

DATE: SEPT.23/2015

Jansen Consulting
345 Mc Crae Station Road
RR #1 Puslinch, Ontario
N0B 2J0 Cell 905-815-3438
Ph. 905-854-9696 Fax 905-854-9559
EMAIL : jeffjansen@xplornet.com

THE CONTRACTOR WILL CHECK AND VERIFY ALL DIMENSIONS AND JOB CONDITIONS ON THE JOB AND REPORT ANY DISCREPANCY TO THE DESIGNER PRIOR TO THE COMMENCEMENT OF CONSTRUCTION.

ALL DRAWINGS ARE THE PROPERTY OF THE DESIGNER AND MAY NOT BE COPIED, REPRODUCED OR ALTERED WITHOUT WRITTEN PERMISSION FROM THE DESIGNER.

UCO
Waterdown
Truedell Circle
Waterdown, Ontario

BLOCK A
UNITS 1 TO 9

COUNTRYGREEN HOMES

OWNERS INFORMATION
410 Industrial Drive
Milton, Ontario
L9T 5A6
PH. 905-693-8525
FAX. 905-693-1103

BLOCK ELEVATIONS

NO.	DATE	DESCRIPTION
REVISIONS		

SCALE 1/8"=1'-0"
DRAWN BY SM/JJ
FILE NAME 2015-043BE-TU1 TO TU9
DATE SEPT.23/2016
CHECKED BY JJ
PROJECT NO. 2015-043
DRAWING NO. B5